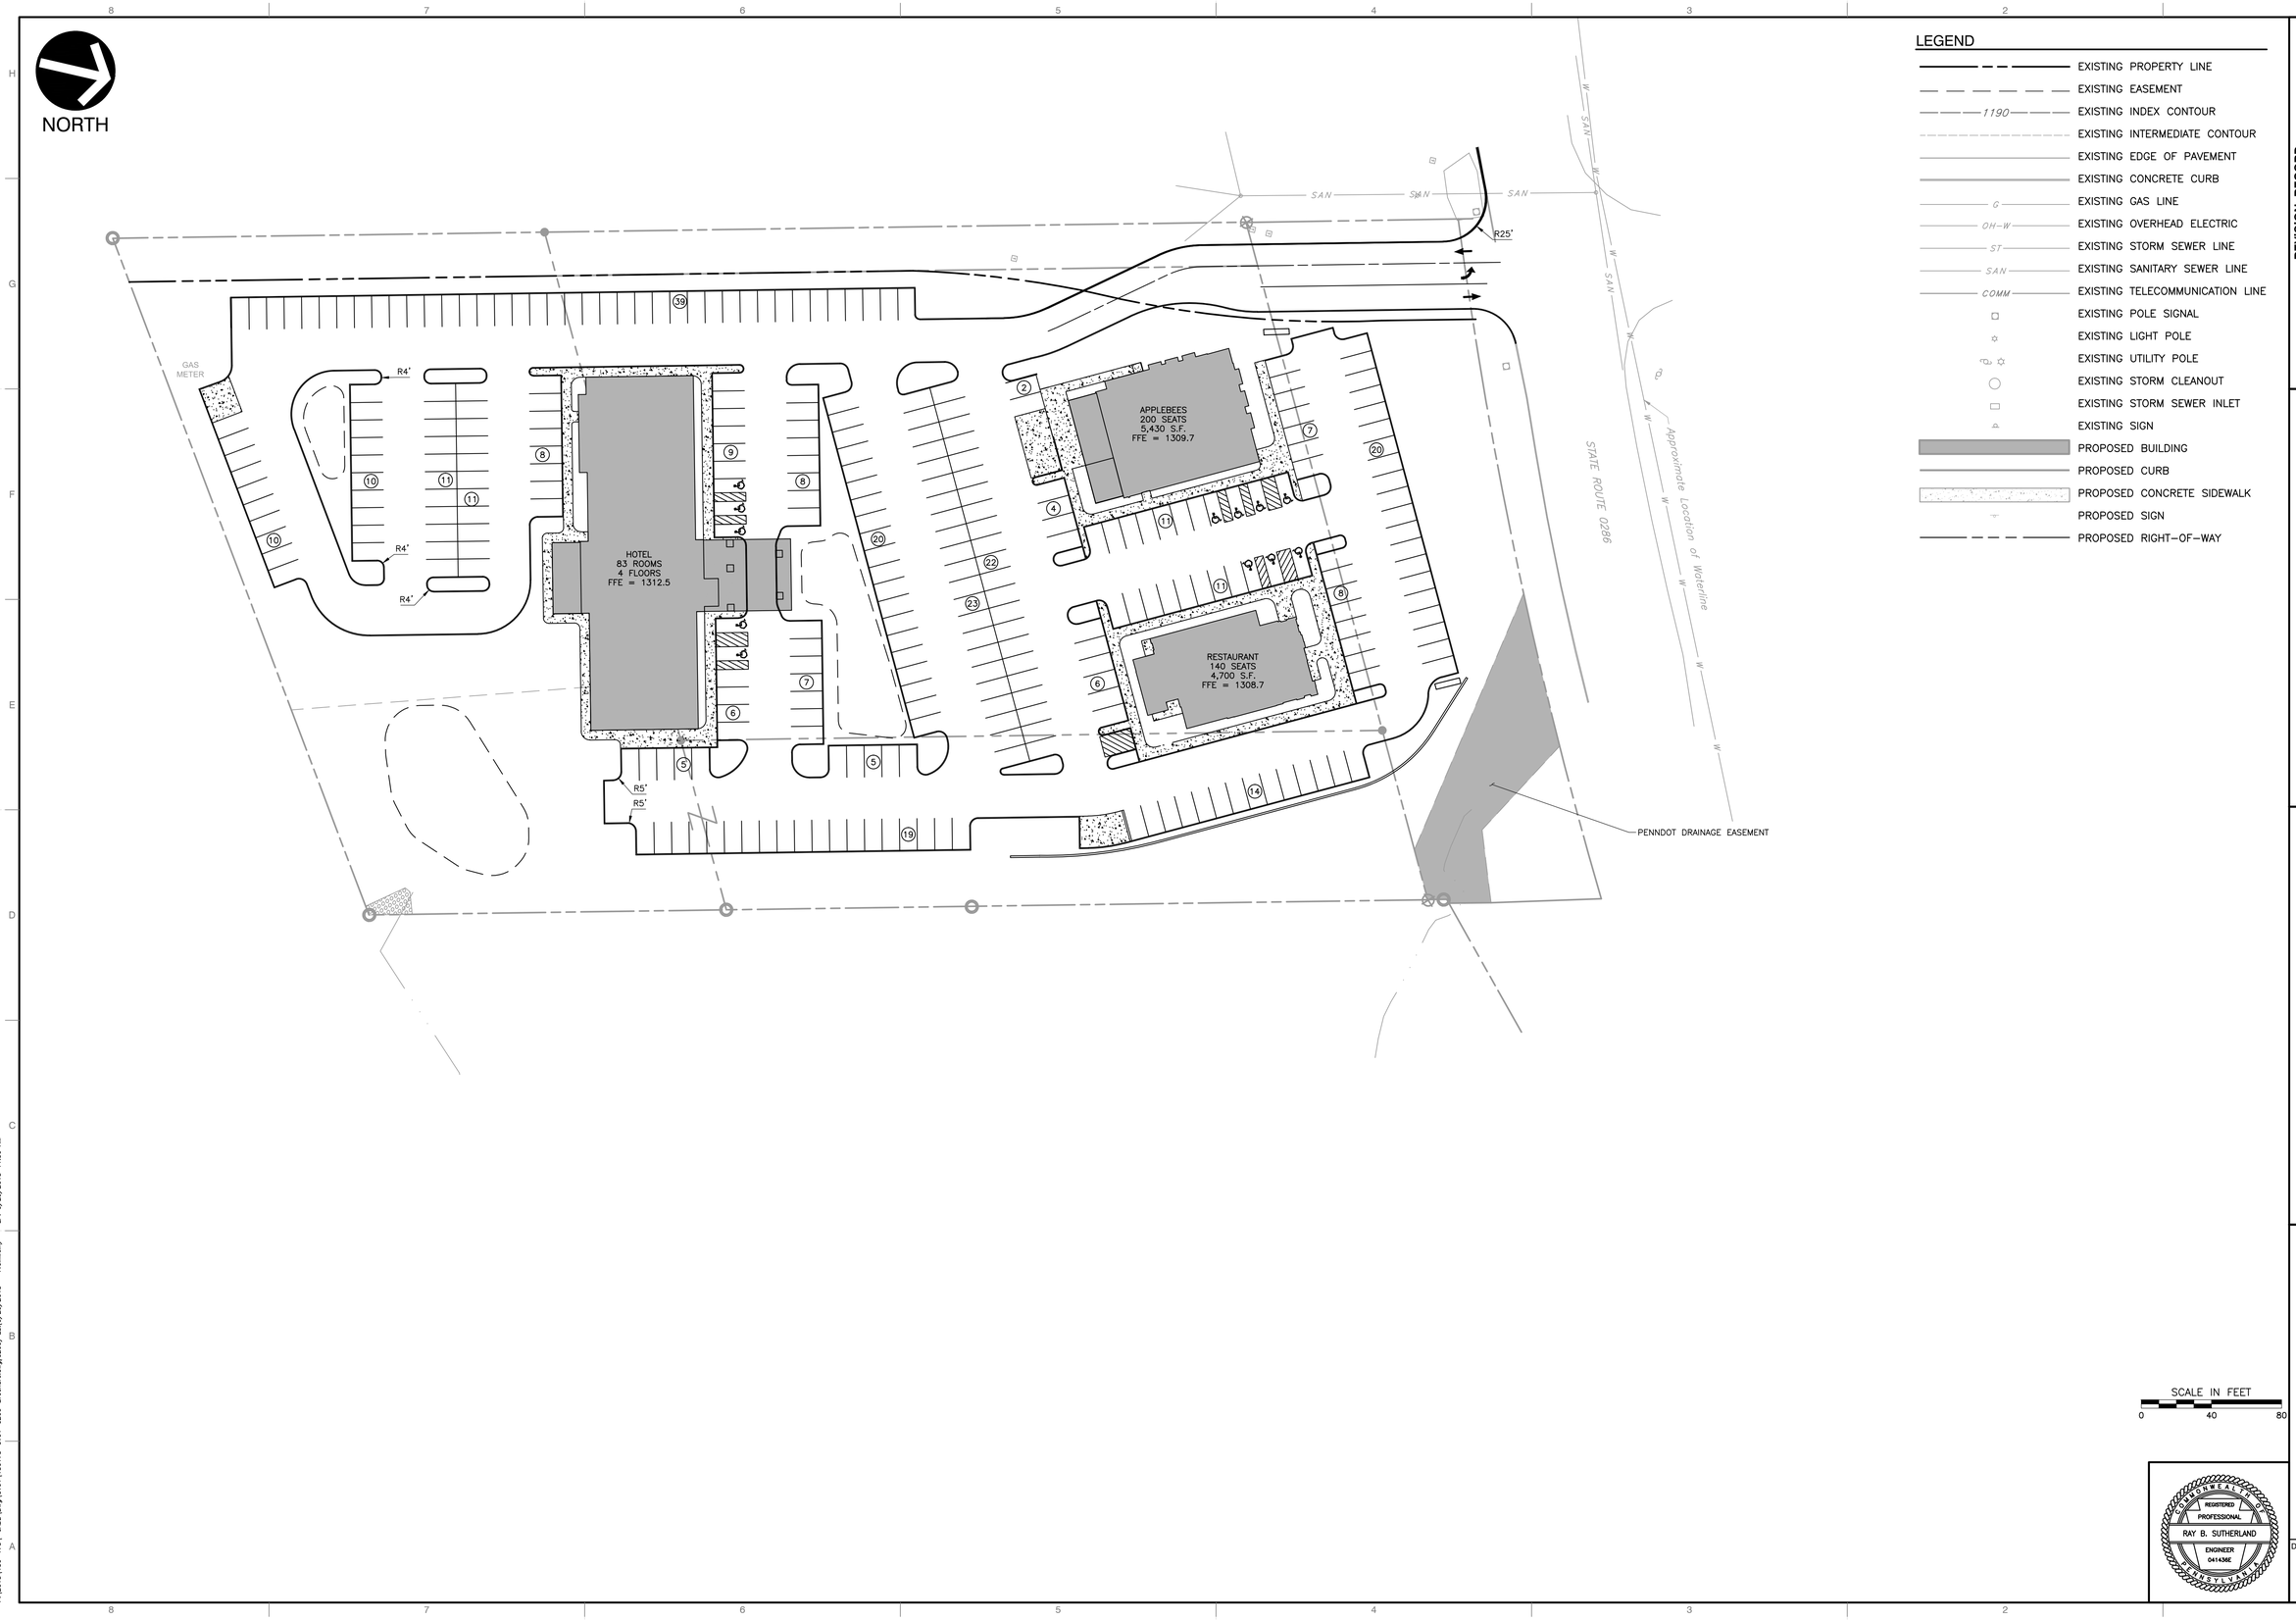

REVISION RECORD

NO	DATE	DESCRIPTION

Civil & Environmental Consultants, Inc.
333 Baldwin Road · Pittsburgh, PA 15205
412-429-2324 · 800-365-2324
www.cecinc.com

INDY-APPLE, LLC
OAKLAND AVENUE DEVELOPMENT
WHITE TOWNSHIP, INDIANA COUNTY, PA

SITE PLAN LAYOUT

DATE:	07/31/2015	DRAWN BY:	MRV
DWG SCALE:	AS SHOWN	CHECKED BY:	RBS
PROJECT NO:			150-175
APPROVED BY:			RBS*

DRAWING NO.:
C200

P:\2015\150-175\-CADD\Dwg\CIV01\150175-CV01-C200-Brochure.dwg(C200) LS:(9/29/2015 - rvolkwein) - LP: 9/29/2015 11:50 AM